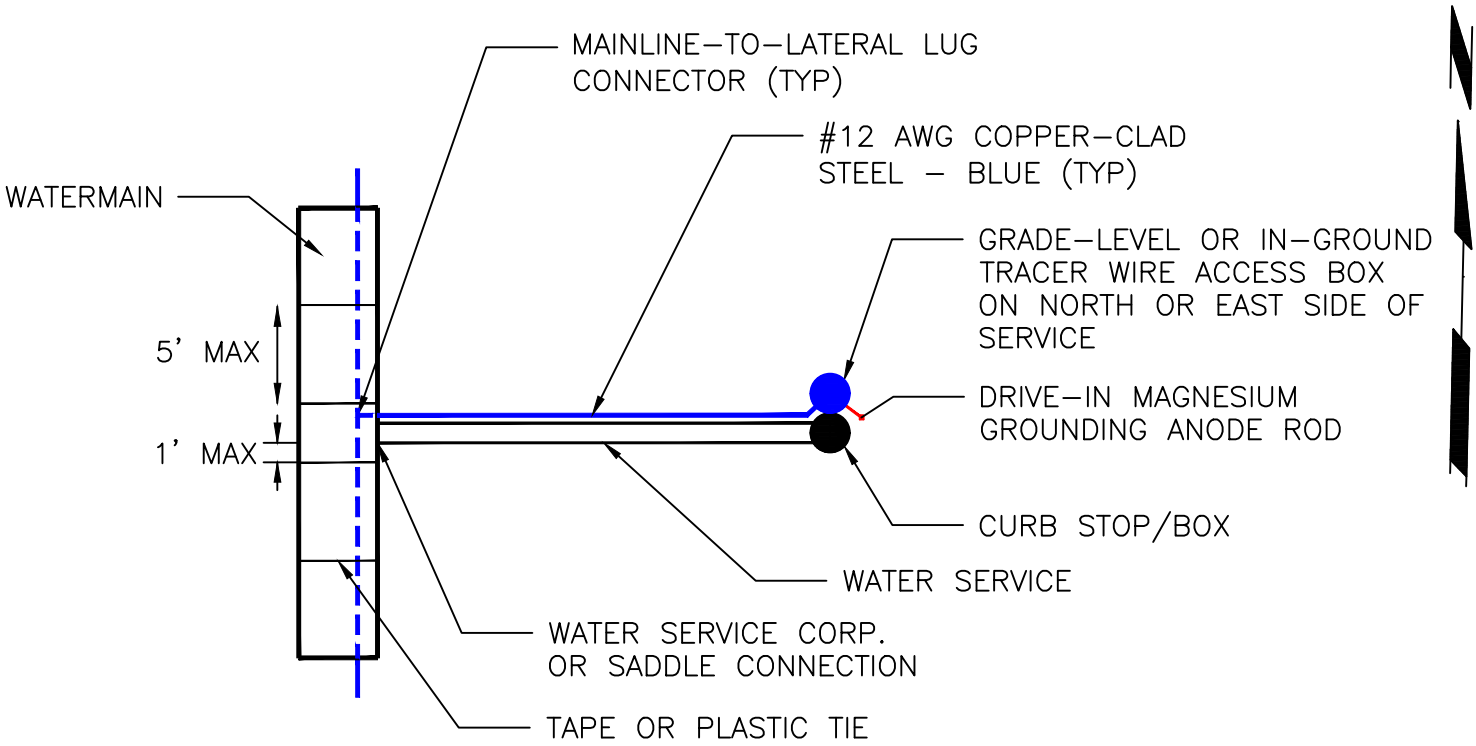

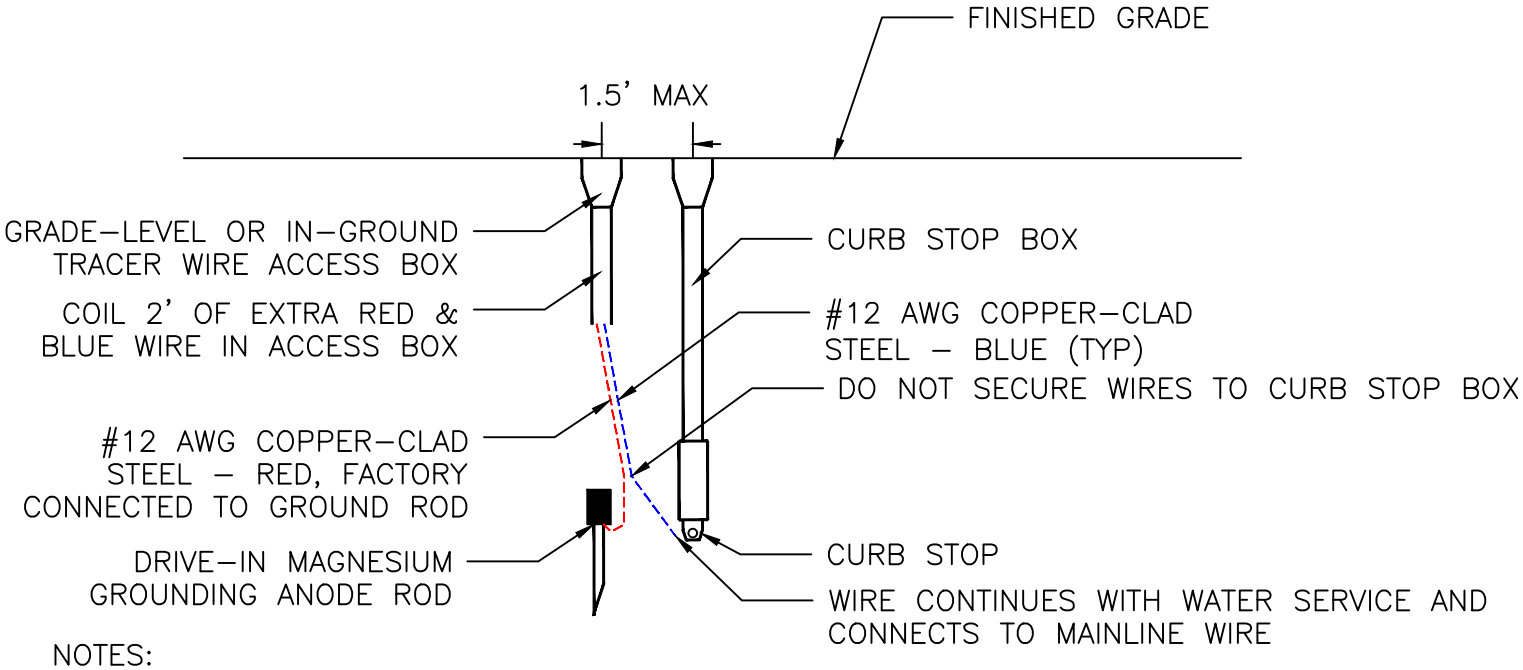

NOTES:

1) TRACER WIRE SHOWN AWAY FROM PIPE FOR CLARITY. WIRES SHALL BE INSTALLED ON THE BOTTOM SIDE OF THE PIPE BELOW THE SPRING LINE. THE WIRE SHALL BE FASTENED TO THE PIPE WITH TAPE OR PLASTIC TIES AT 5' INTERVALS.

2) TRACER WIRE SHALL BE ON THE NORTH OR EAST SIDE OF THE PIPE.

DATE REVISED	WATER SERVICE TRACER WIRE DETAIL	PLATE NO.
03/15/17		5-05